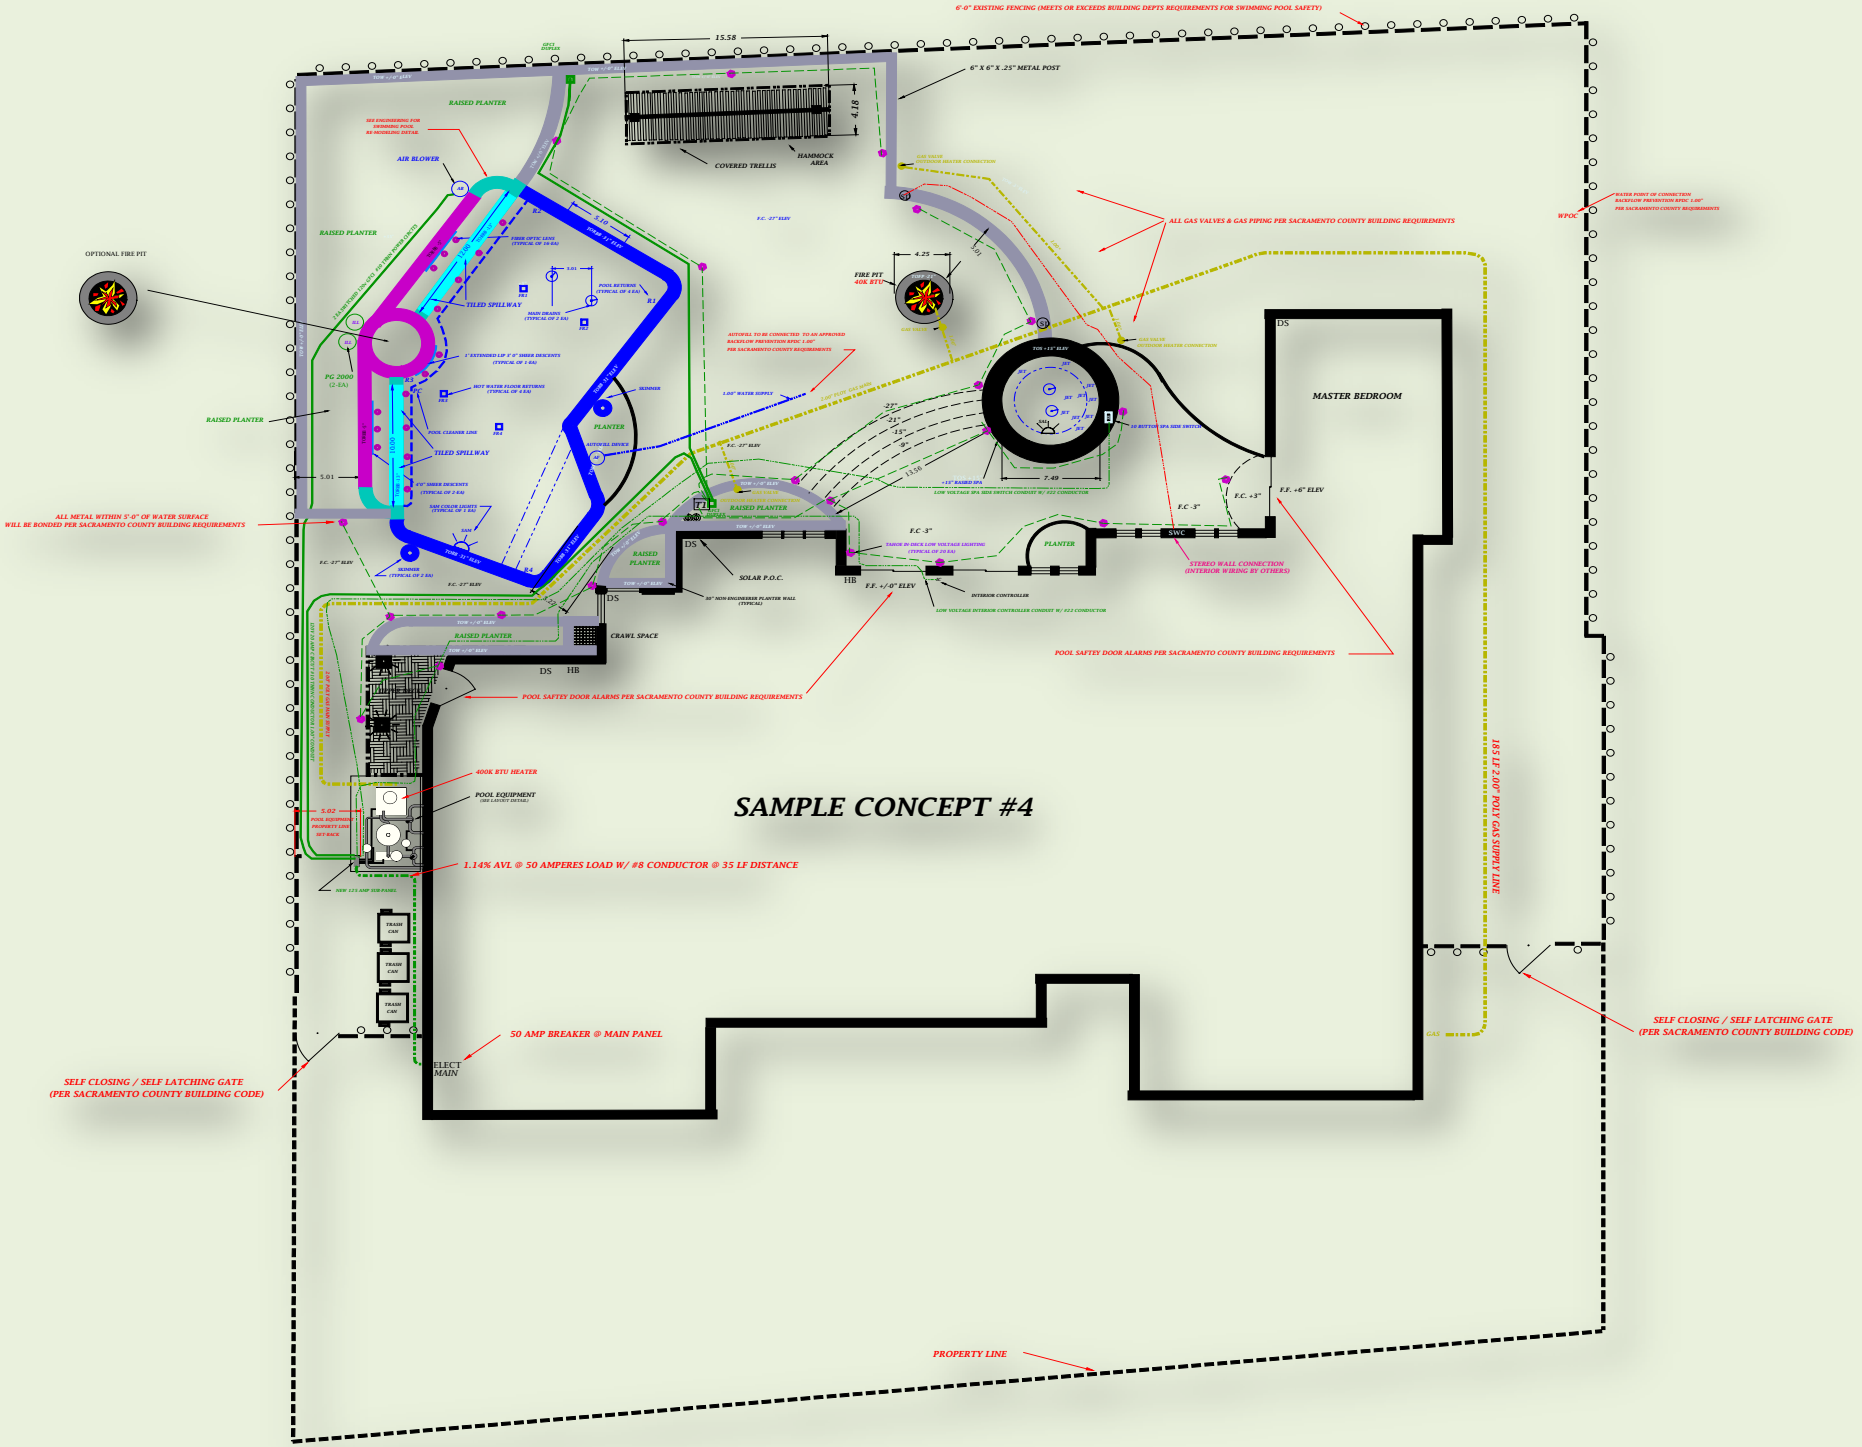
6' 0" EXISTING FENCING (MEETS OR EXCEEDS BUILDING DEPTS REQUIREMENTS FOR SWIMMING POOL SAFETY)
6" X 6" X .25" METAL POST
15.58
4.10
COVERED TRELLIS
HAMMOCK AREA
RAISED PLANTER
AIR BLOWER
OPTIONAL FIRE PIT
FIRE PIT 40K BTU
4.25
ALL GAS VALVES & GAS PIPING PER SACRAMENTO COUNTY BUILDING REQUIREMENTS
WPOC
WATER POINT OF CONNECTION BACKFLOW PREVENTION RPDC 1.00" PER SACRAMENTO COUNTY REQUIREMENTS
TILED SPILLWAY
PG 2000 (2-EA)
MASTER BEDROOM
AUTOFILL TO BE CONNECTED TO AN APPROVED BACKFLOW PREVENTION RPDC 1.00" PER SACRAMENTO COUNTY REQUIREMENTS
1.00" WATER SUPPLY
HOT FLOW CIRCUIT
SPA VALVE OUTDOOR HEATER CONNECTION
10 BUTTON SPA SIDE SWITCH
7.49
ALL METAL WITHIN 5'-0" OF WATER SURFACE WILL BE BONDED PER SACRAMENTO COUNTY BUILDING REQUIREMENTS
SOLAR P.O.C.
CRAWL SPACE
F.F. +6" ELEV
F.F. +0" ELEV
F.C. +3"
F.C. -3"
STEREO WALL CONNECTION (INTERIOR WIRING BY OTHERS)
POOL SAFTEY DOOR ALARMS PER SACRAMENTO COUNTY BUILDING REQUIREMENTS
400K BTU HEATER
POOL EQUIPMENT
1.14% AVL @ 50 AMPERES LOAD W/ #8 CONDUCTOR @ 35 LF DISTANCE
SAMPLE CONCEPT #4
185 LF 2.00" POLY GAS SUPPLY LINE
50 AMP BREAKER @ MAIN PANEL
ELECT MAIN
SELF CLOSING / SELF LATCHING GATE (PER SACRAMENTO COUNTY BUILDING CODE)
SELF CLOSING / SELF LATCHING GATE (PER SACRAMENTO COUNTY BUILDING CODE)
PROPERTY LINE
TRASH CAN
TRASH CAN
TRASH CAN